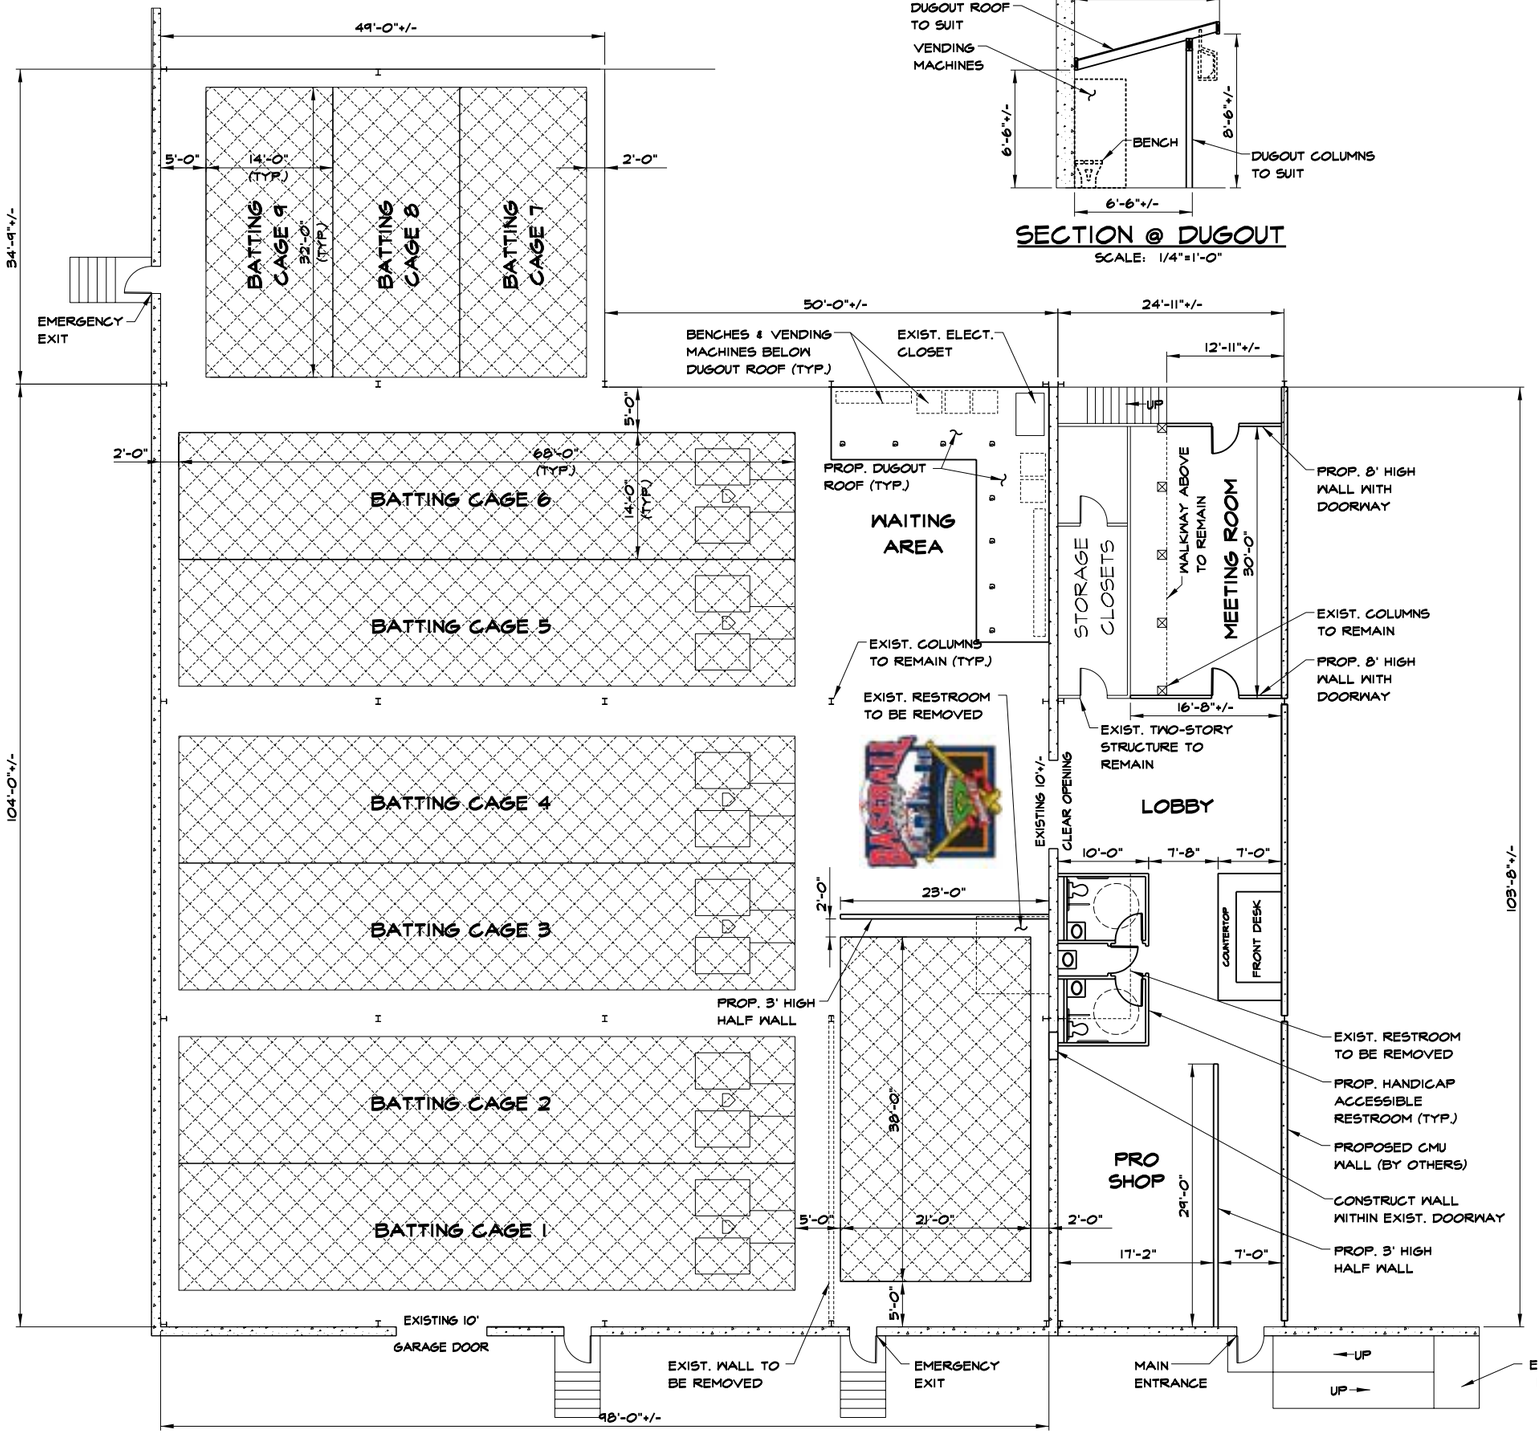

DESIGNATES PROPOSED LIMITS OF HANGING BATTING CAGE NETTING

FIRST FLOOR PLAN

SCALE: 1/8"=1'-0"

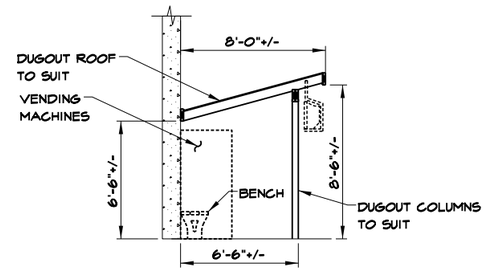

SECTION @ DUGOUT

SCALE: 1/4"=1'-0"

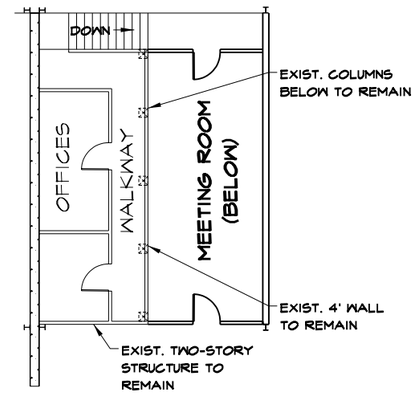

SECOND FLOOR PLAN

(ABOVE STORAGE CLOSETS & MEETNG ROOM)

SCALE: 1/8"=1'-0"

RESTROOM DETAIL

SCALE: 1/4"=1'-0"

GENERAL NOTES:

BUILDING AREA = 15,000 S.F.

THESE PLANS HAVE BEEN PREPARED TO MEET COMMON STANDARDS AND PRACTICES. HOWEVER, STATE AND LOCAL STANDARDS, REGULATIONS AND BUILDING CODES ARE OFTEN REVISED AND VARY WITH LOCATION. BEFORE START OF CONSTRUCTION, THE CONTRACTOR SHOULD CHECK AND BE RESPONSIBLE FOR ALL DIMENSIONS AND OTHER DETAILS, AND SHOULD REVIEW THE PLANS TO INSURE THEY MEET CURRENT REQUIREMENTS.

REVISIONS

DESCRIPTION	DATE

WAREHOUSE IMPROVEMENT PLAN

PREPARED FOR

BASEBALL CITY, LLC

220 MURPHY ROAD

HARTFORD, CT

SCALE: 1/8" = 1'-0"

DATE: 11-03-06

DRAWN BY: D.B.

PROJECT NO.: 2006-11

DRAWING TITLE: PLAN

DRAWING NO.: 1 OF 1

11:41:17 AM
11/4/2006
C:\work folder\baseball city\warehouse plan.dgn